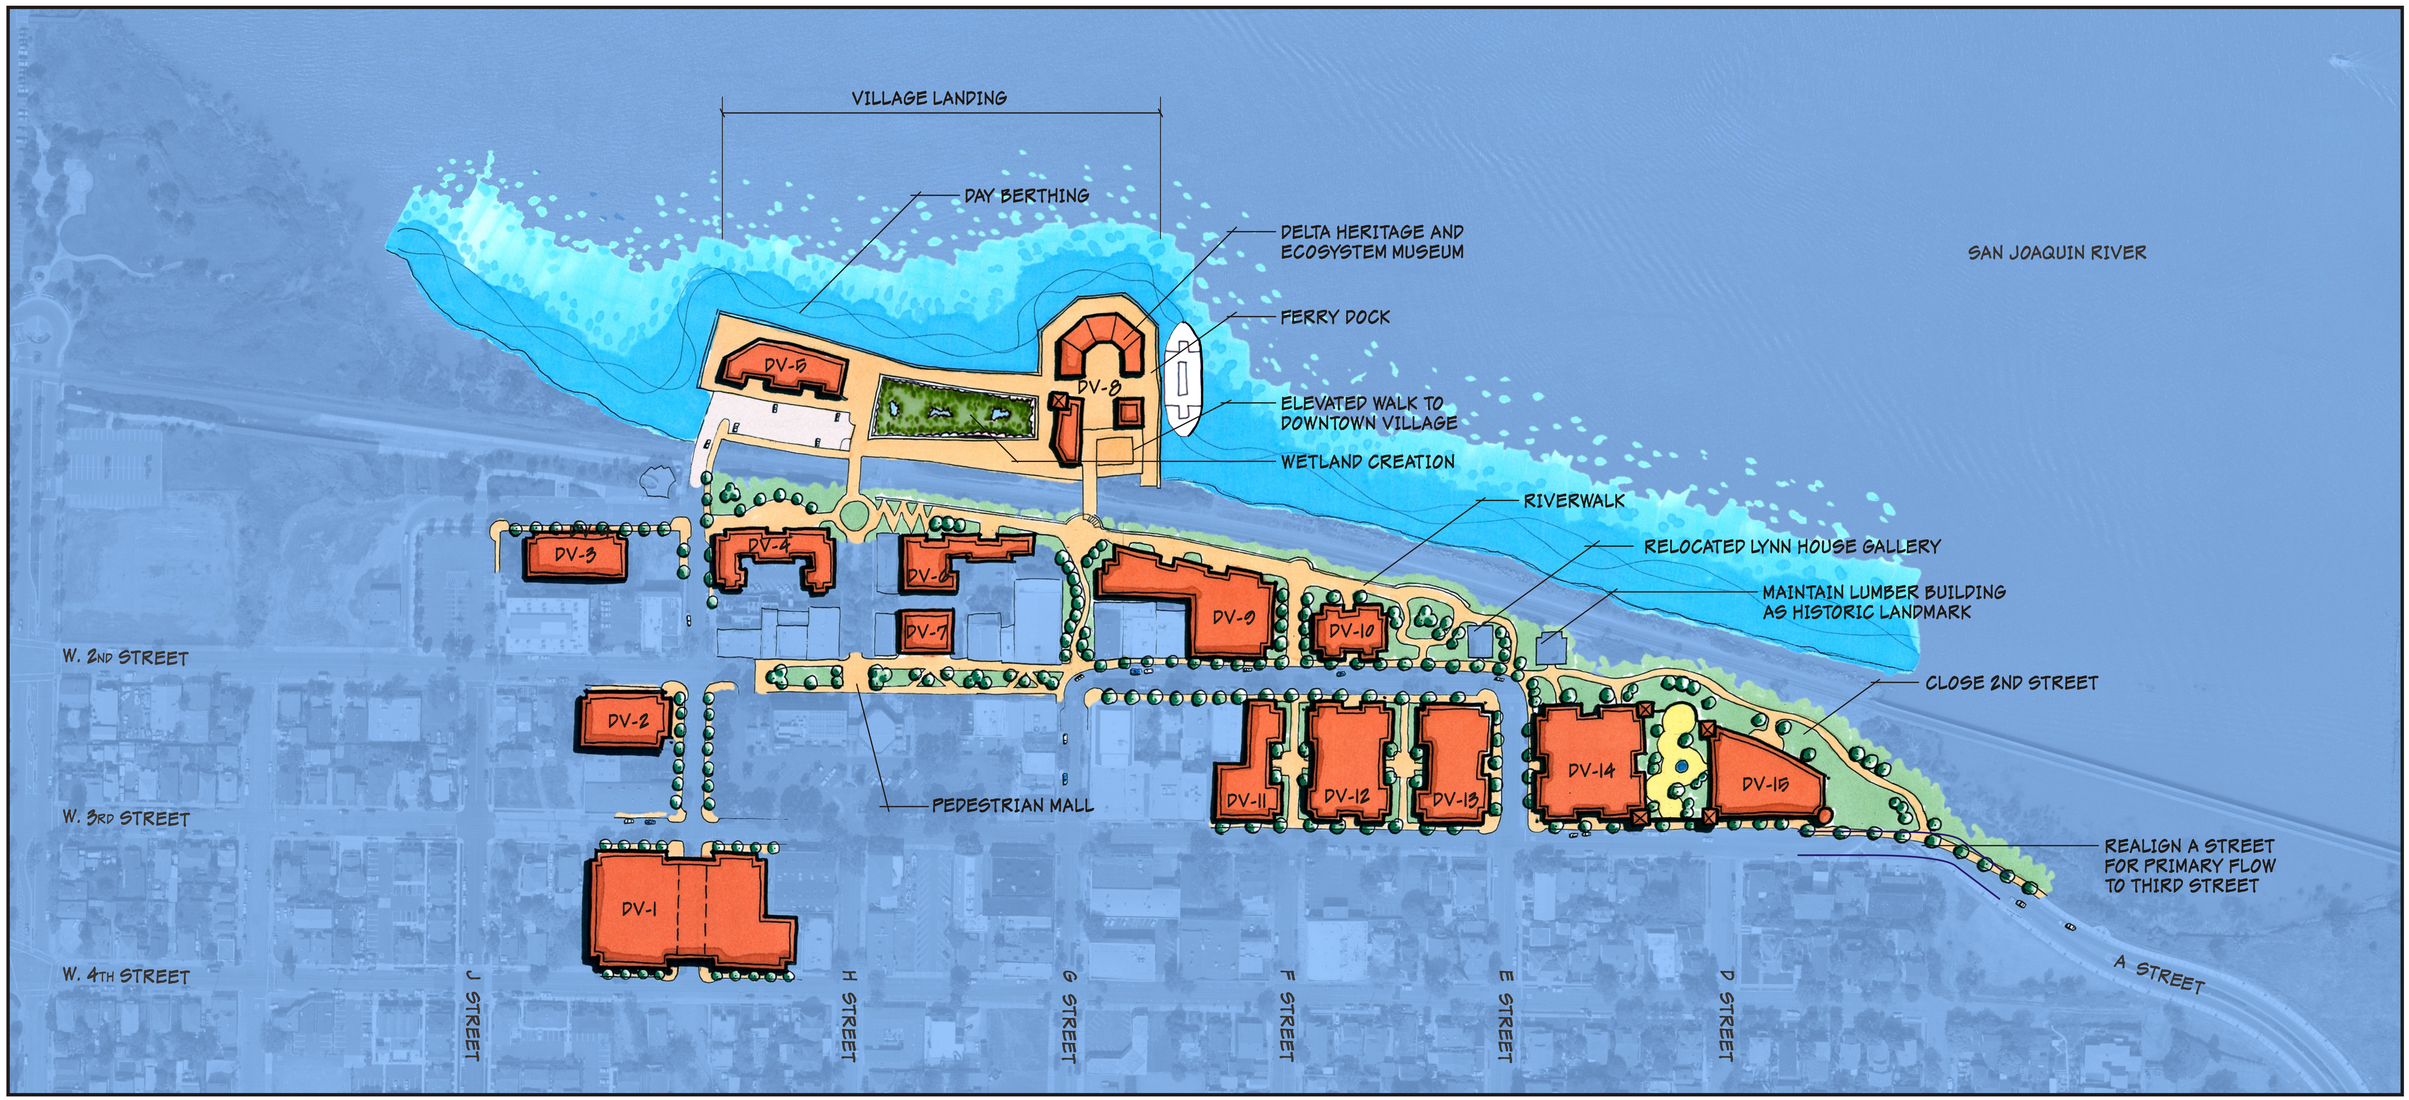

RIVERTOWN WATERFRONT MASTER DEVELOPMENT PLAN

INITIAL STUDY

0' 125' 250' 375'

North

Prepared For: City of Antioch
Prepared By: ARCADIS in association with Economic & Planning Systems, Inc.

LEGEND

DV-1	Retail and Garage	DV-7	Retail	DV-13	Retail / Residential
DV-2	Retail / Office	DV-8	Commercial / Public	DV-14	Residential
DV-3	Office	DV-9	Retail / Residential	DV-15	Residential
DV-4	Retail / Residential	DV-10	Retail		
DV-5	Retail (Restaurant)	DV-11	Community / Residential		
DV-6	Retail / Residential	DV-12	Retail / Residential		

Figure V-11

TEST DEVELOPMENT PLAN

Downtown Village

CITY OF ANTIOCH CALIFORNIA

RIVERTOWN DEVELOPMENT LLC