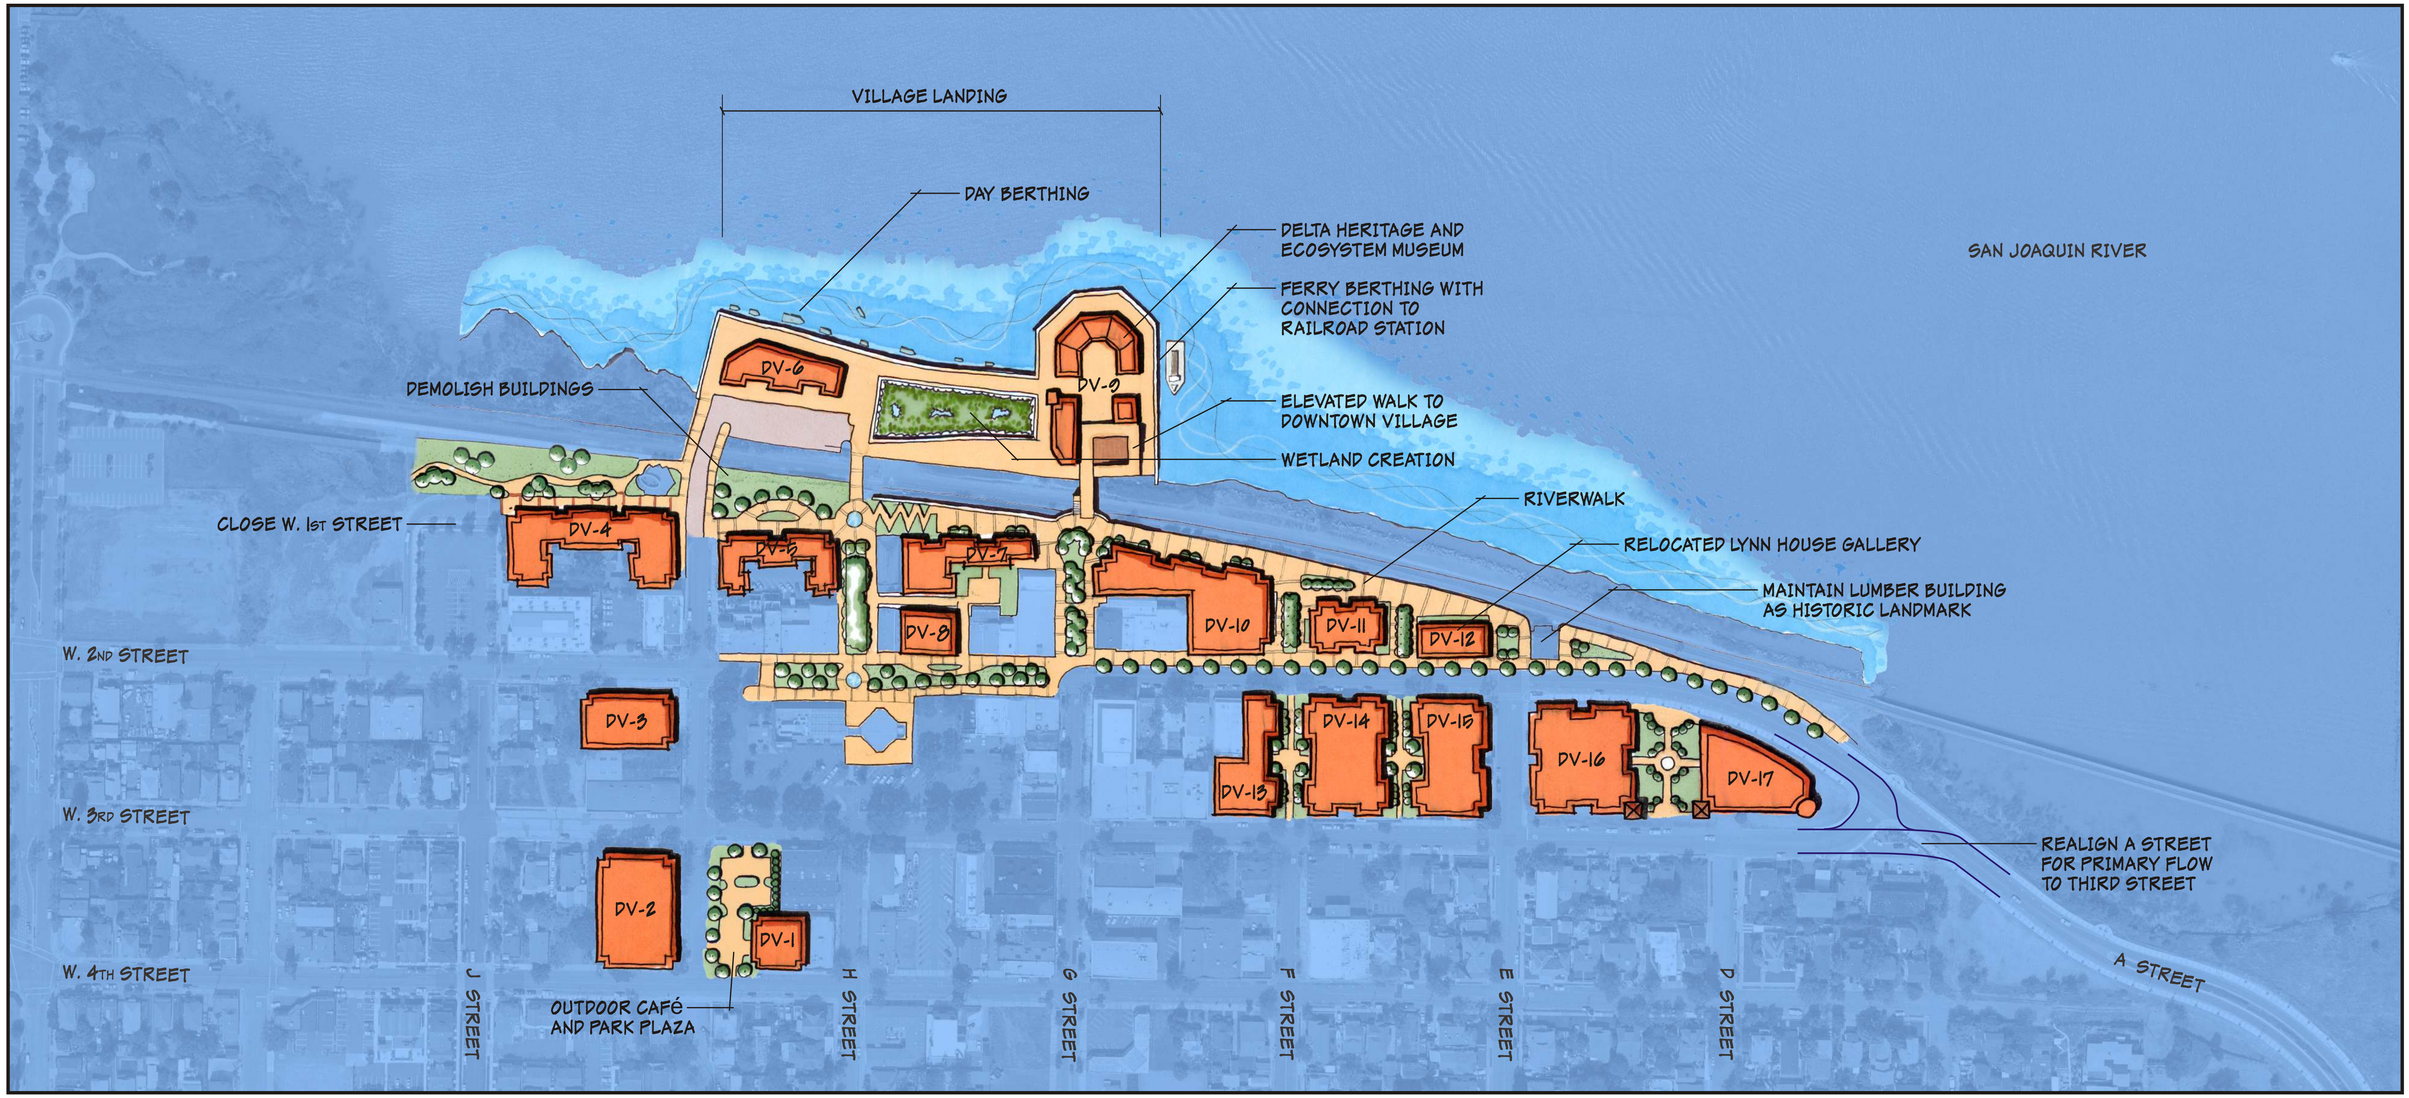

RIVERTOWN WATERFRONT MASTER DEVELOPMENT PLAN

INITIAL STUDY

0' 125' 250' 375'

North

Prepared For: City of Antioch
Prepared By: ARCADIS in association with Economic & Planning Systems, Inc.

LEGEND

DV-1	Retail with Outdoor Café	DV-7	Retail / Residential	DV-13	Retail / Residential
DV-2	Parking Garage	DV-8	Retail / Office	DV-14	Retail / Residential
DV-3	Retail / Office	DV-9	Attraction / Retail	DV-15	Retail / Residential
DV-4	Residential	DV-10	Retail / Residential	DV-16	Residential
DV-5	Residential / Retail	DV-11	Retail	DV-17	Residential
DV-6	Restaurant	DV-12	Public Use / Retail		

Figure V-3

DEVELOPMENT PLAN A

Downtown Village

CITY OF ANTIOCH CALIFORNIA

RIVERTOWN DEVELOPMENT LLC